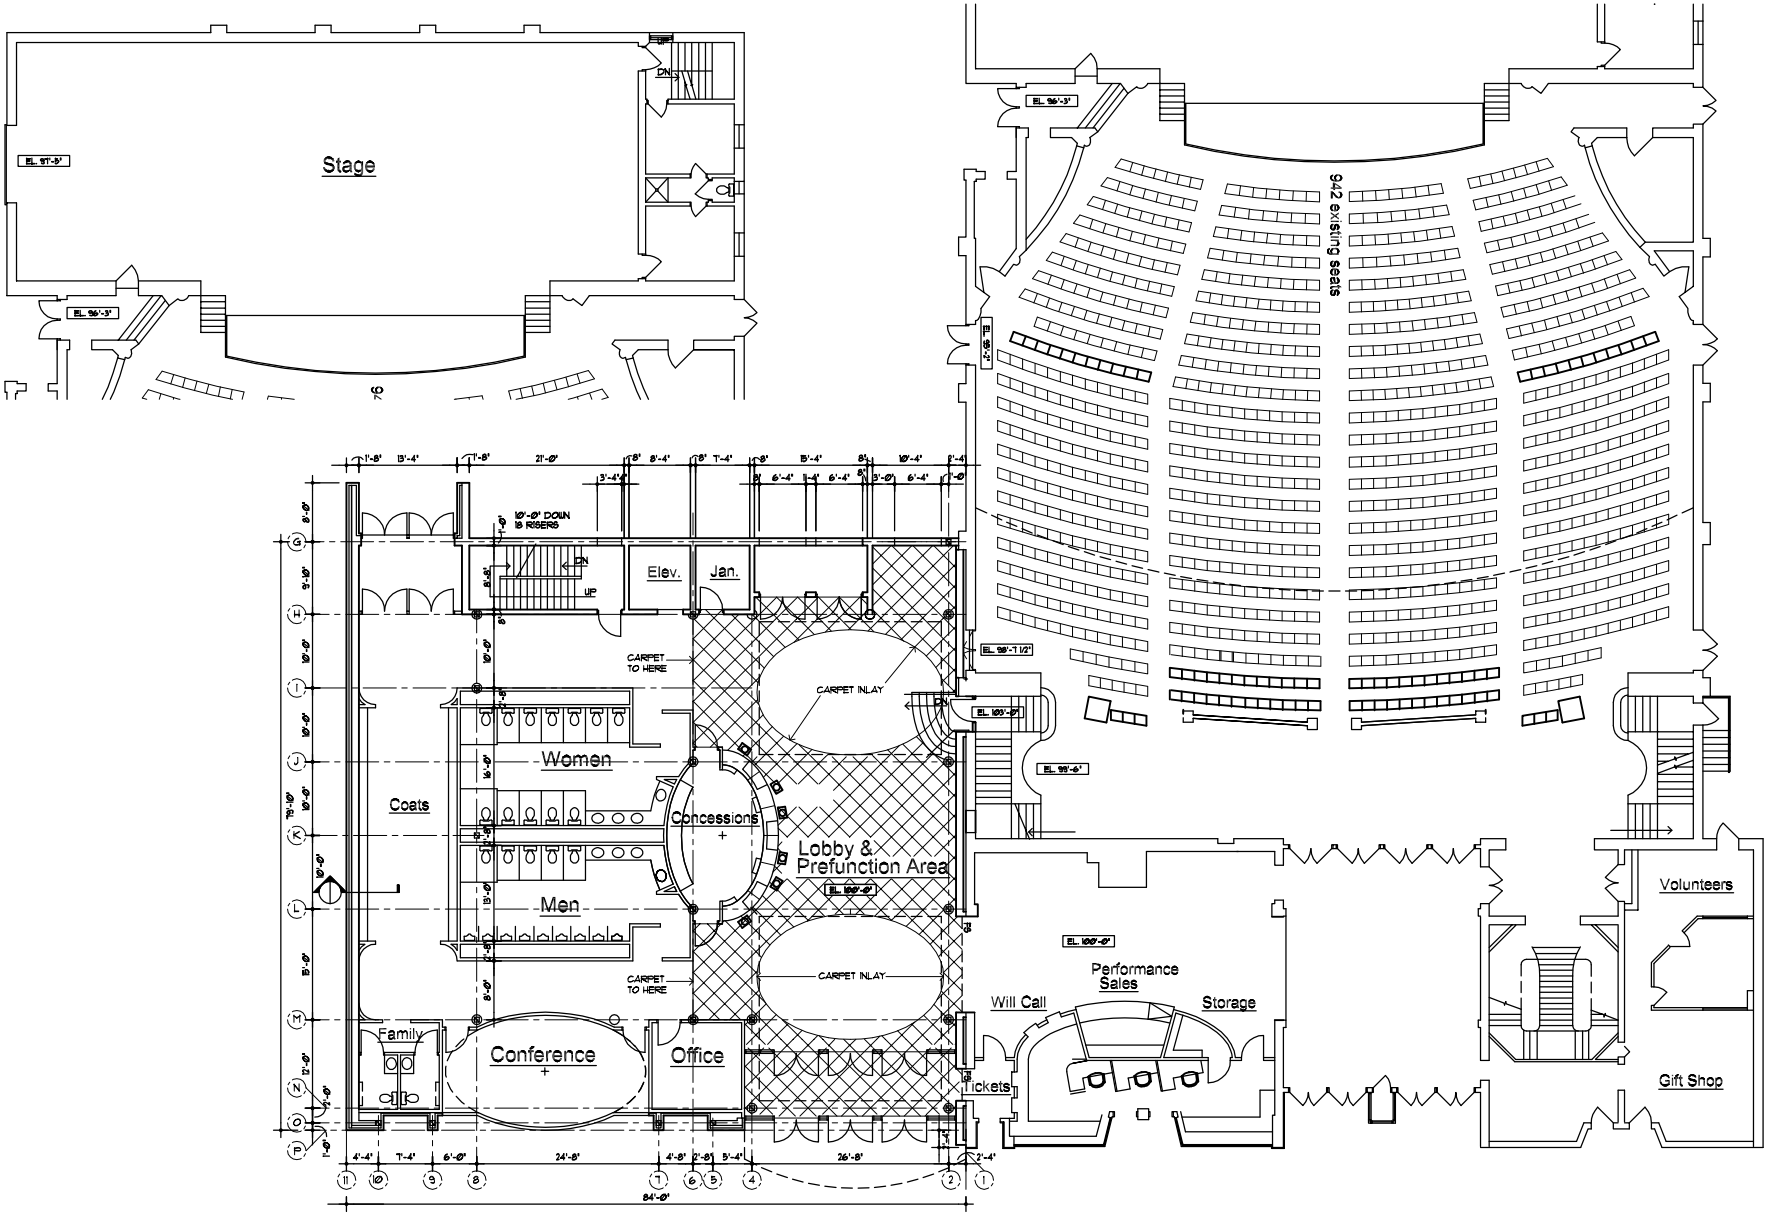

FIRST FLOOR PLAN
1/8" = 1'-0"

ADDITIONS AND RENOVATIONS
RENAISSANCE THEATER
138 PARK AVENUE WEST MANSFIELD, OHIO

Renaissance PERFORMING ARTS

the seckel group, ltd., AIA
240 park avenue west
mansfield, ohio 44902
(419) 524-5050 (419) 524-5062
seckelgroup@earthlink.net

STATE OF OHIO
DAN SECKEL
REGISTERED
7108
ARCHITECT

job	07005
date	05-16-07
cadfile	/plan-1.dwg
sheet info	first floor plan
drawn, checked	EMH, DAN
revisions	

A1.3